DOOR SCHEDULE

SHOWER & TOILET

A 720mm
B 920mm

ENTRY & EXIT

C 920mm SINGLE
D 2000mm DOUBLE TIMBER
E 770mm DOUBLE GLASS

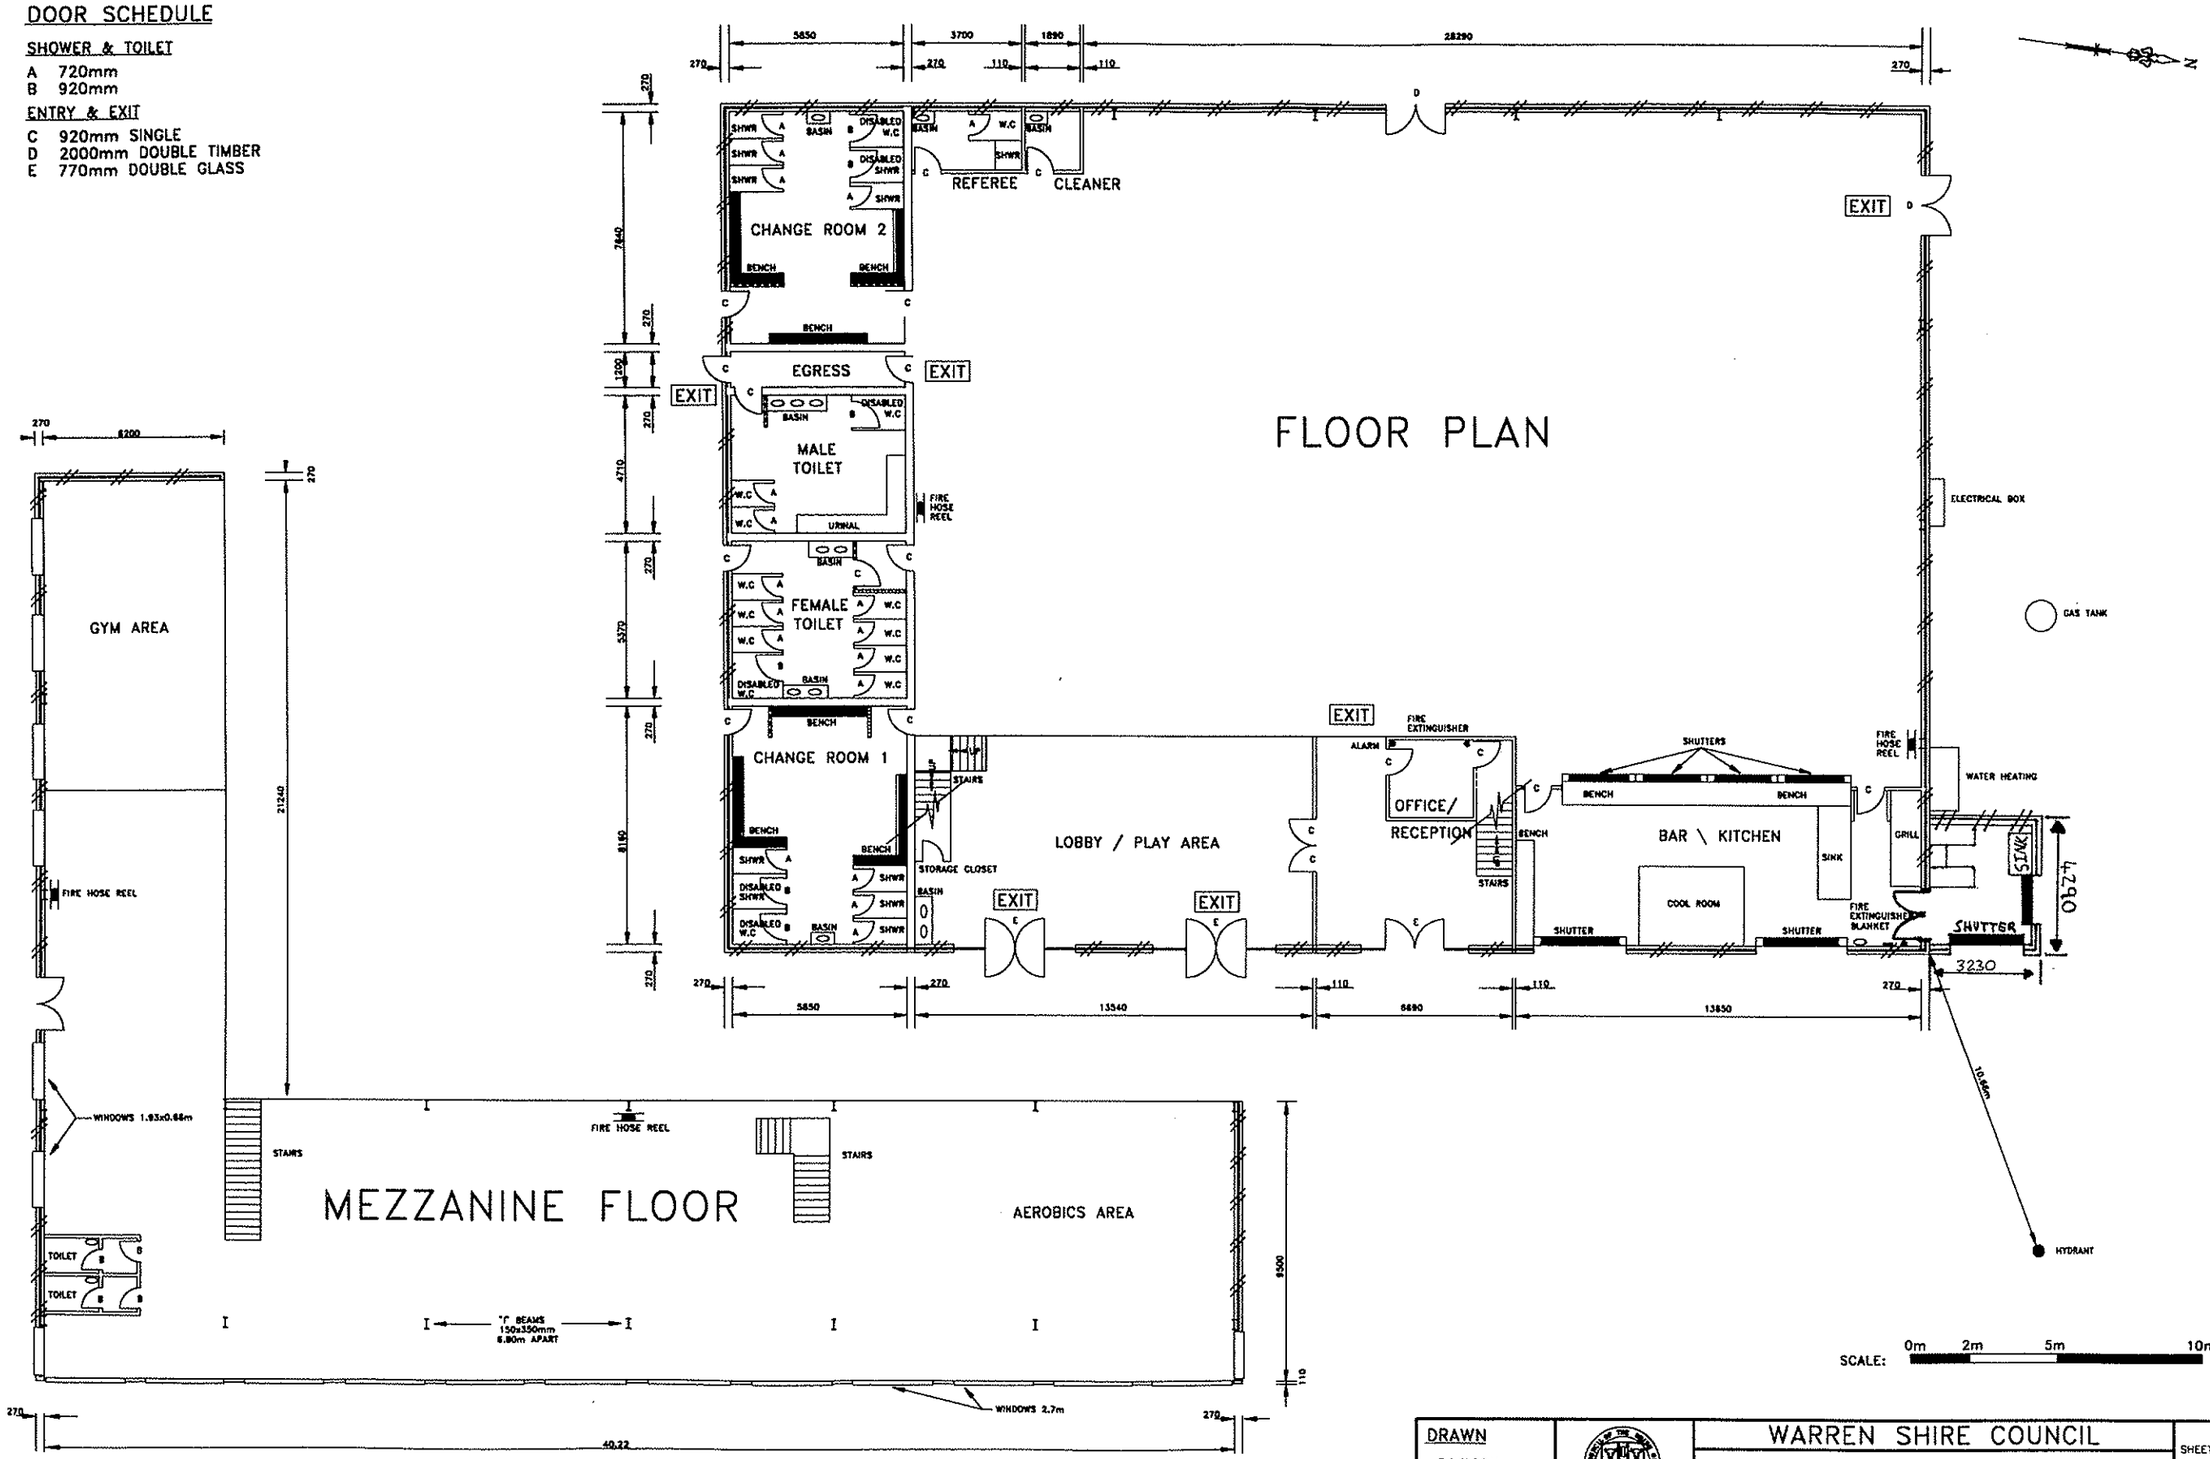

DRAWN		WARREN SHIRE COUNCIL	SHEET 1 OF 1
R.WILSON		WARREN SPORTING & CULTURAL CENTRE	PLAN NO.
DATE 1/8/98		WORK AS EXECUTED PLAN	861 A3
FILE SPORTWAE			